Aspen Planers Ltd.

Aspen Planers Ltd. Referral Map

1:10,000

Date: August 14, 2023

Location: Jim Kelly

Planning Ref #: T4 to T10

Referral Name: Tulameen-2023-AP

Geographic Location: T

Map Sheet(s): 92H056

Produced by: ECB

N
W E
S

Map Projection:
UTM Zone 10
(NAD 83)

Main Office Phone:
250-315-4250

Referrals Email:
shawnlarson@apgroup.ca
Mail:
PO Box 160 Merritt, BC V1K 1B8

Falling Corner
Station
Other
Rock
Corral
Gate
Campsite
CMT
Water Licence P.O.D.

Structures
Box Culvert:
Existing / Proposed / Dropped
Bridge:
Existing / Proposed / Dropped
Culvert:
Existing / Proposed / Dropped
Half Pipe:
Existing / Proposed / Dropped
Double Half Pipe:
Existing / Proposed / Dropped
Other:
Existing / Proposed
Skid Crossing:
Existing / Proposed
Utility Crossing:
Existing / Proposed
Landing:
Existing / Proposed
Tower:
Existing / Proposed
Landing/Tower:
Existing / Proposed
Cattle Guard:
Existing / Proposed

Road Deactivations
Proposed Reconstruction
Water Bar:
Existing / Proposed
Permanent Deact:
Existing / Proposed
Rehabilitation:
Existing / Proposed
Planted/Seeded:
Existing / Proposed

Road Section Status
Existing:
Quad
Road
Skid
Proposed:
Road
Skid
MOTI
Forest Service Road
FN or Recreation

Fence
Existing
Proposed

Riparian
Stream S1 - S6
NCD / NVC / Drainage

Slope
Slope > 45 %
Slope 35 - 45 %

Cutblock Status
Proposed
Not Sufficiently Restocked
Sufficiently Restocked
Free Growing
Greened Up
Small Scale Salvage

Operational Information
Wildlife Tree Patch
Non-Productive
No Machine Zone
Swamp / Wetland
Non-Productive (Rock)
Riparian Reserve (RRZ)
Riparian Management Zone (RMZ)
OGMA (Old Growth Management Area)
Woodlot
Private Land
Indian Reserve
VQO (Visual Quality Objective)
Lake
Lake Management Zone
Range Tenure Boundary
Invasive Plant
Recreation Boundary
Protected Area
Community Forest
Community Watershed

Structures

Structure Type, Structure Status

Box Culvert, Existing
Box Culvert, Proposed
Box Culvert, Removed
Bridge, Existing
Bridge, Proposed
Bridge, Removed
Culvert, Existing
Culvert, Proposed
Culvert, Removed
Double Half Pipe, Existing
Double Half Pipe, Proposed
Double Half Pipe, Removed
Half Pipe, Existing
Half Pipe, Proposed
Half Pipe, Removed
Other, Existing
Other, Proposed
Skid Crossing, Existing
Skid Crossing, Proposed
Utility Crossing, Existing
Utility Crossing, Proposed

Roads

Section Status, Section Type

Dropped, Road
Existing, Quad
Existing, Road
Existing, Skid
Proposed, Road
Proposed, Skid

Deactivations

Deactivation Type, Deactivation Status
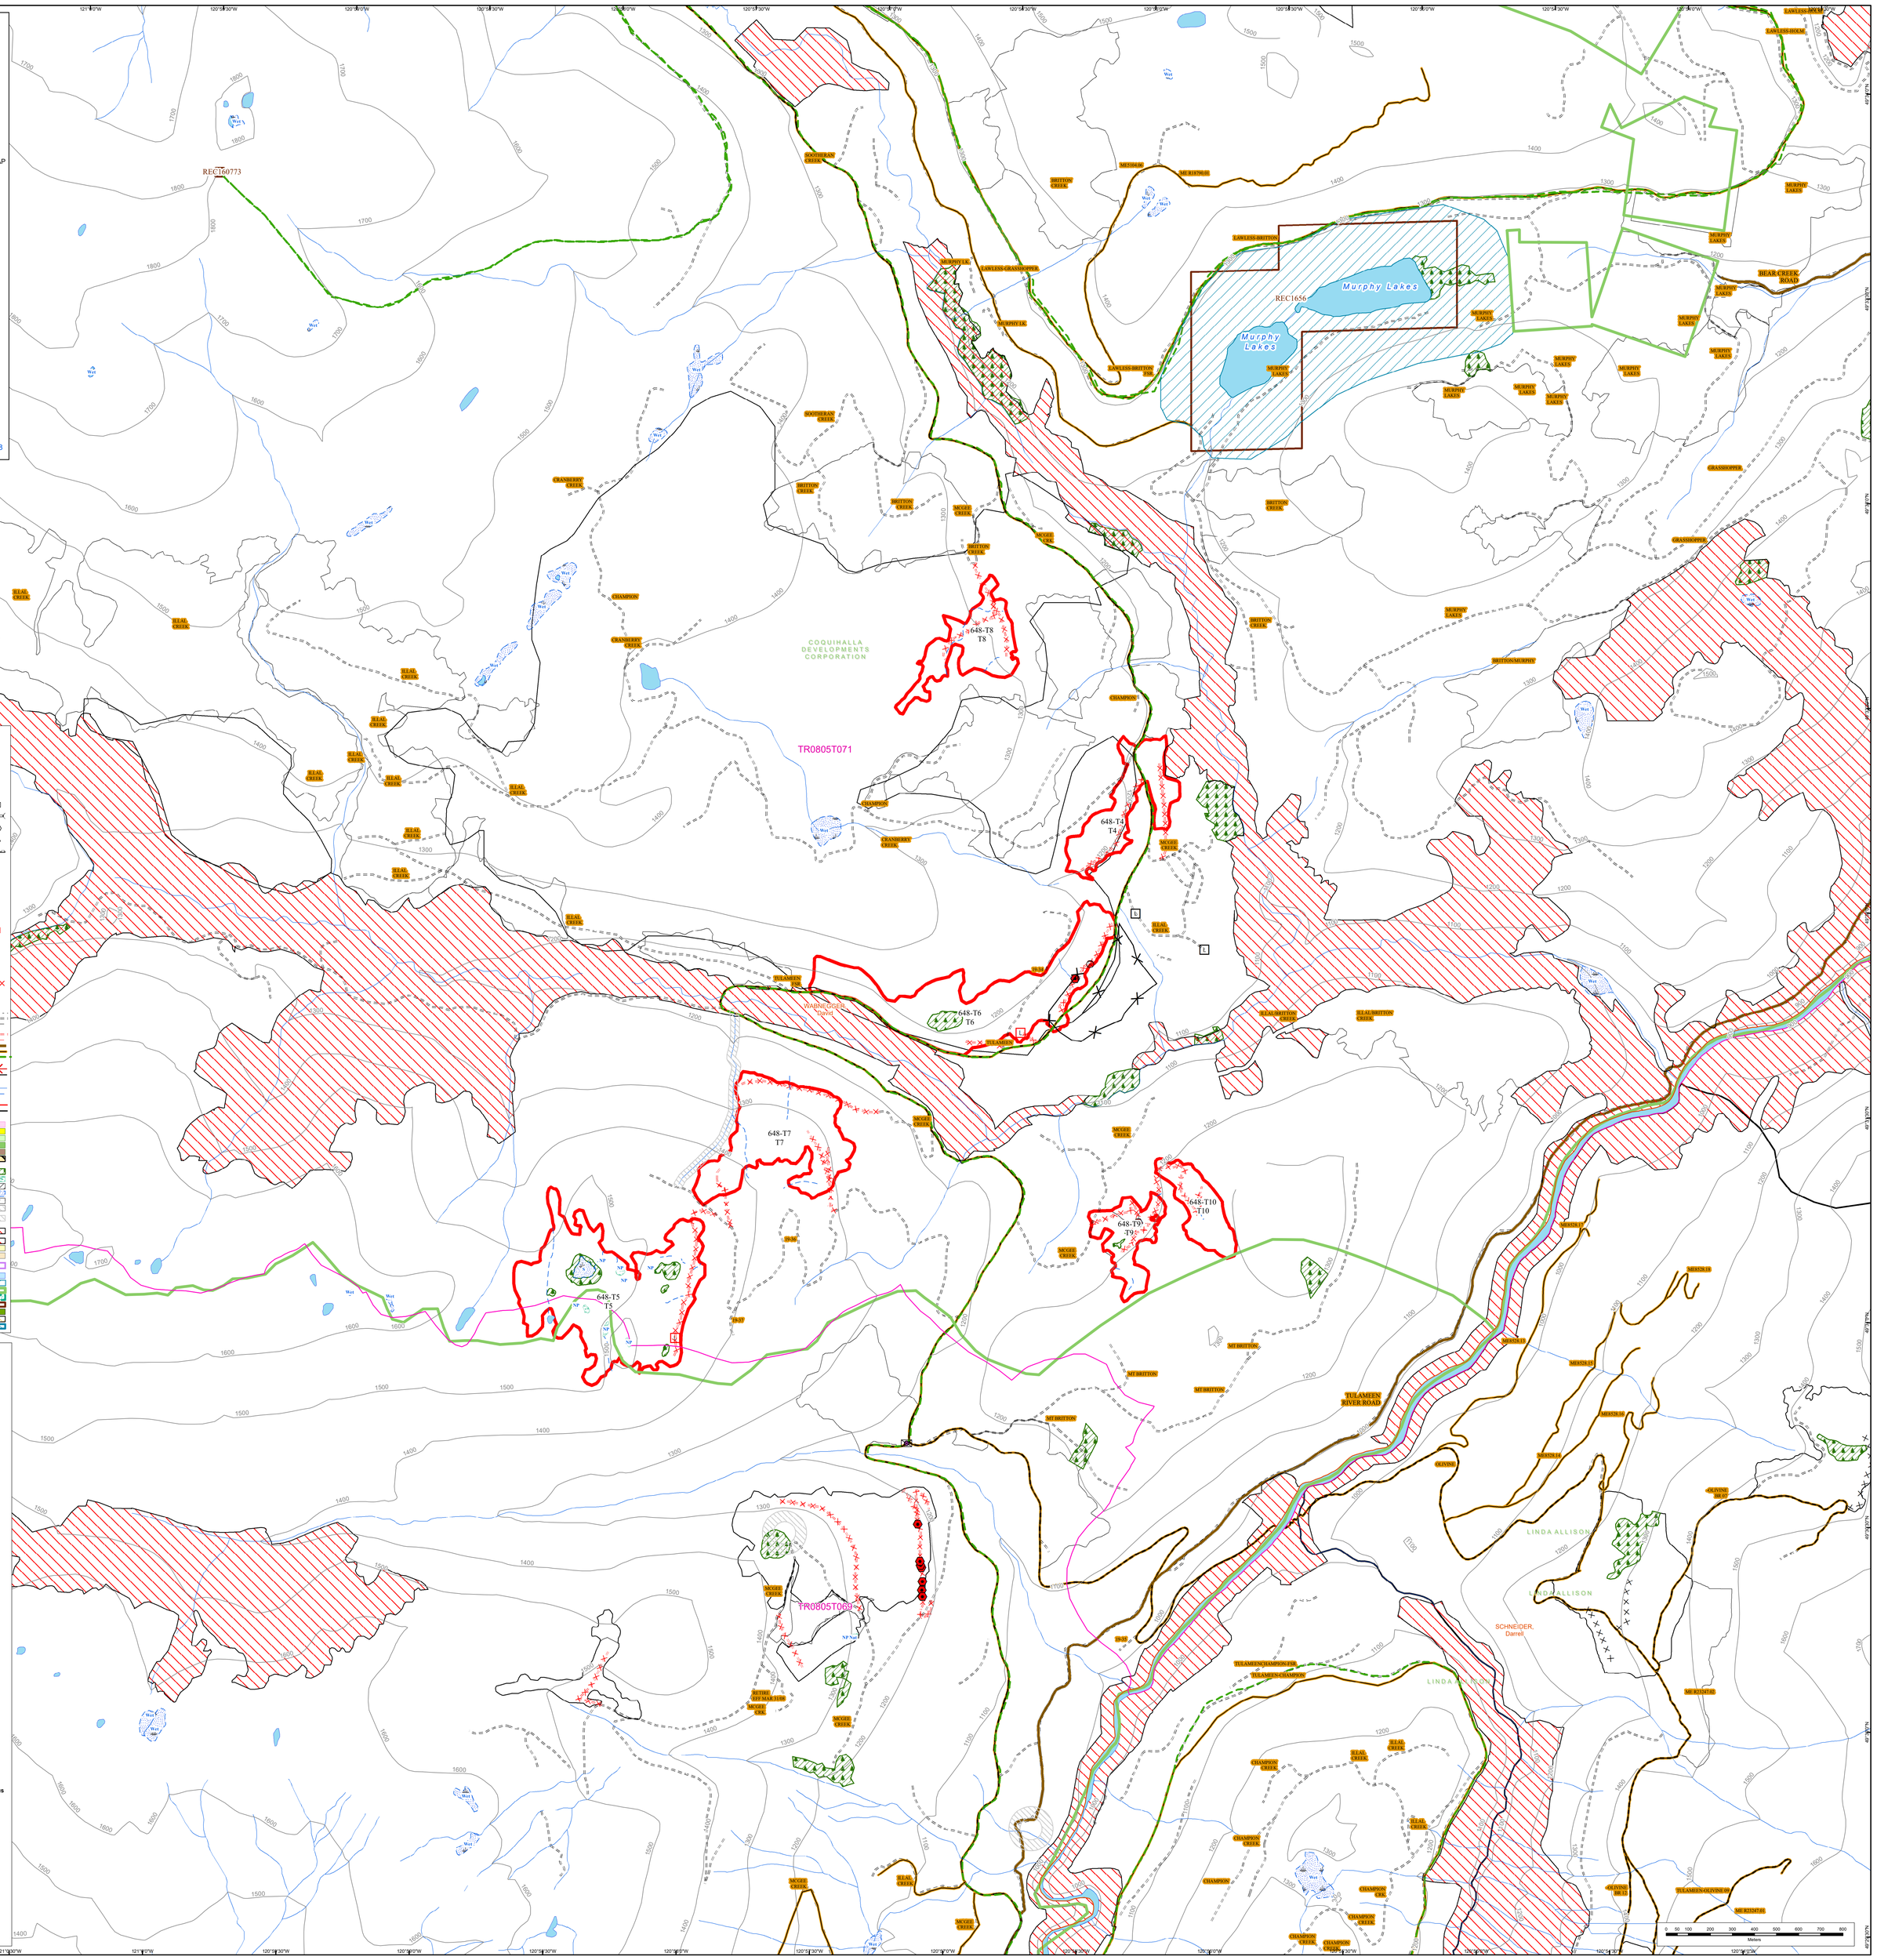
Reconstruction, Proposed
Other, Existing
Permanent Deact, Existing
Permanent Deact, Proposed
Planted, Existing
Planted, Proposed
Rehab, Existing
Rehab, Proposed
Water Bar, Existing
Water Bar, Proposed